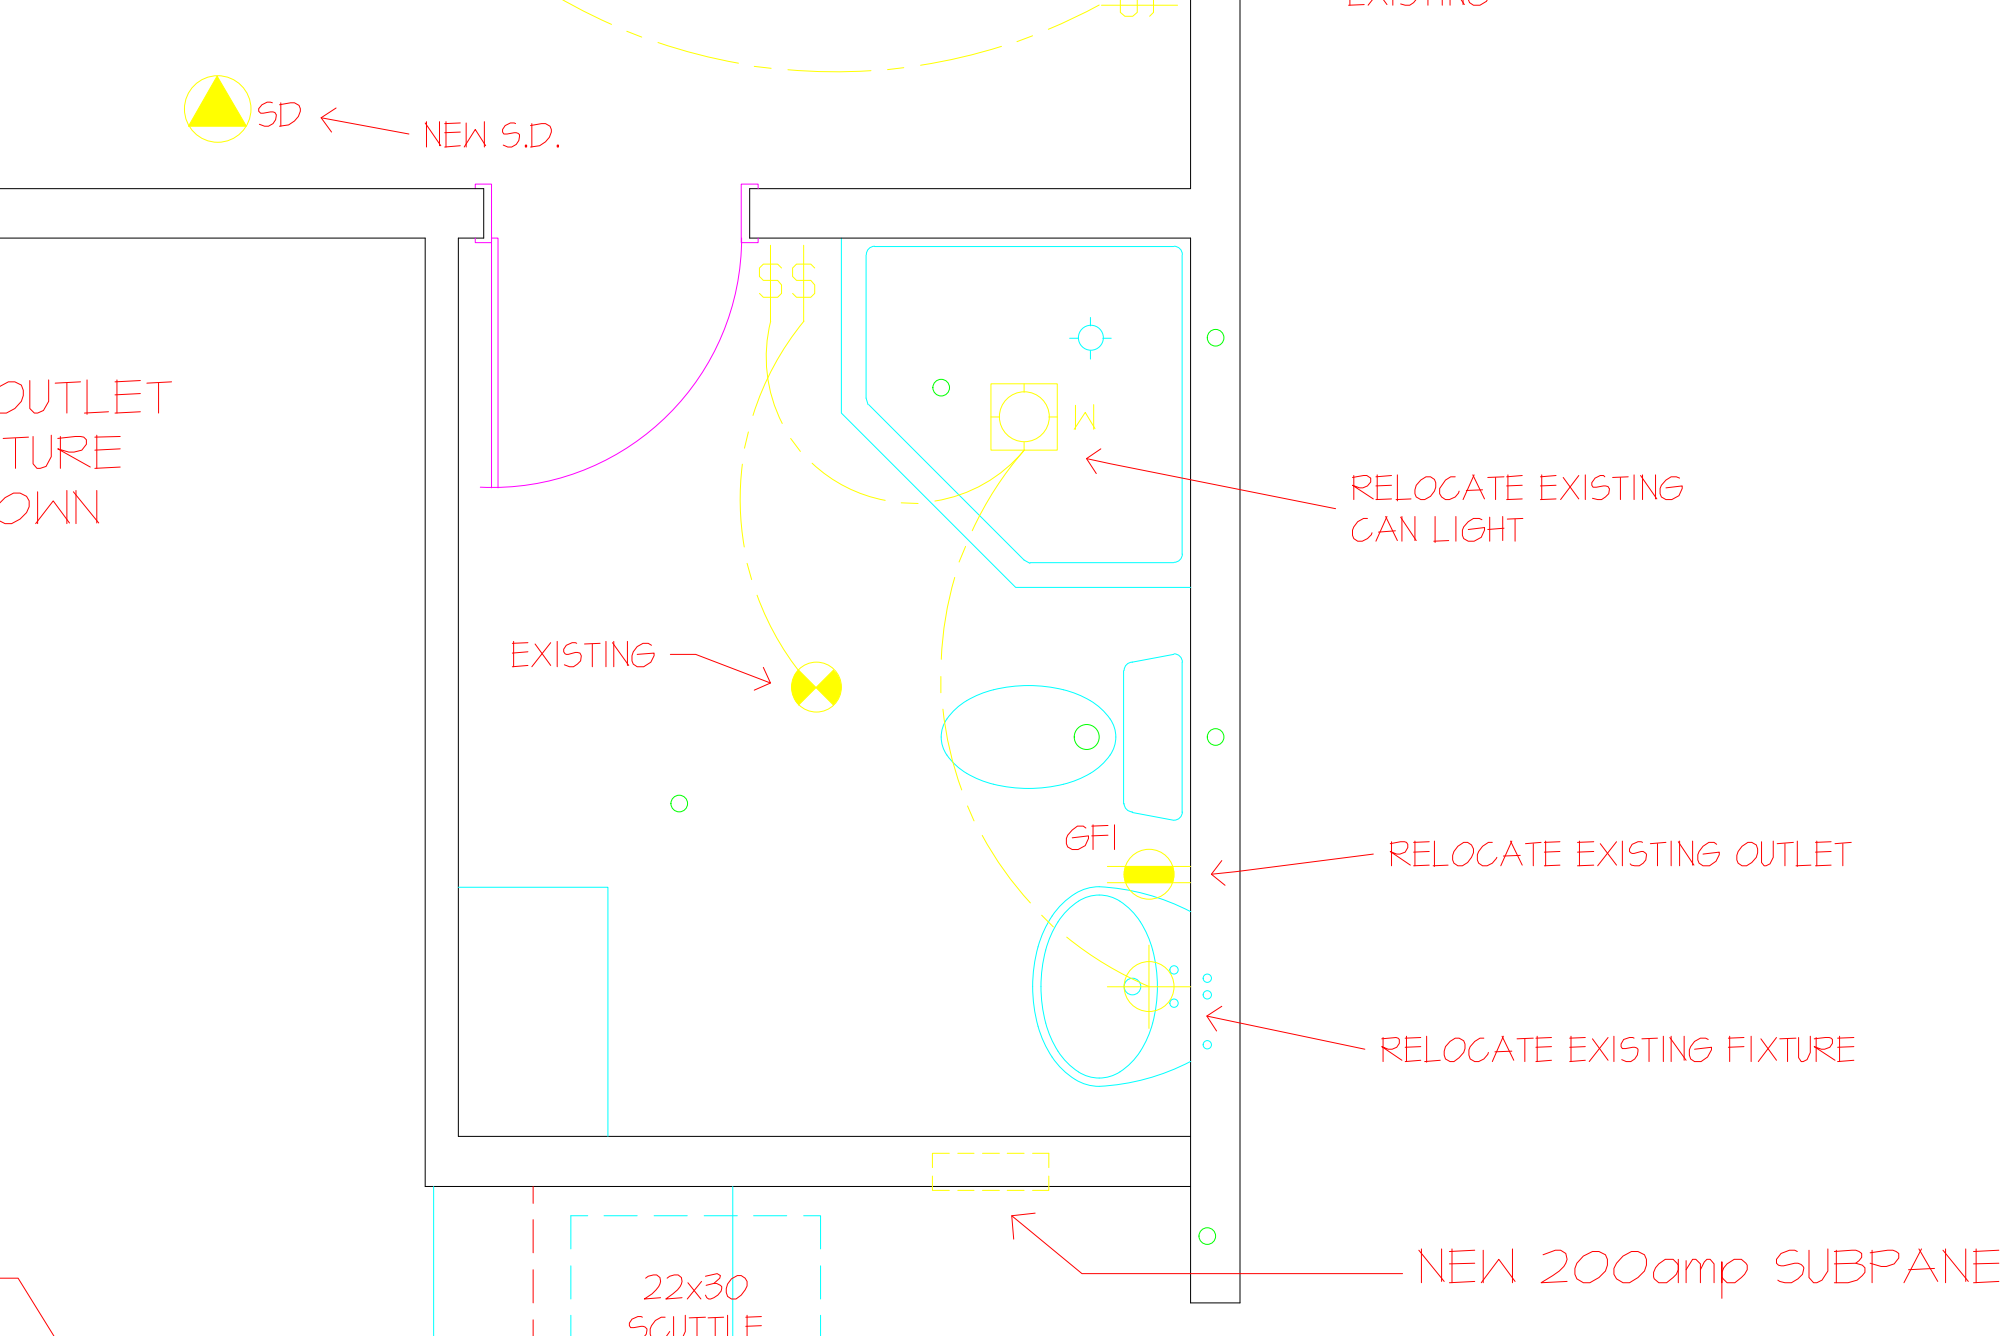
SD
NEW S.D.
OUTLET
TURE
OWN
SS
W
RELOCATE EXISTING
CAN LIGHT
EXISTING
GFI
RELOCATE EXISTING OUTLET
RELOCATE EXISTING FIXTURE
NEW 200amp SUBPANE
22x30
SCUTTLE